Syracuse Zoning Administration **Application for Resubdivision/Lot Alteration**

City Hall Commons * Room 101 * 201 East Washington Street * Syracuse, NY 13202-1426 * 315-448-8640

For office use only: District: Ukfrt T5 Filing Date: 10/22/19 Case #: R-19-78

☒ Resubdivision ☐ Lot Alteration

SUBJECT PROPERTY ADDRESS(ES):

1032 North Geddes Street

1014 North Geddes Street

TAX MAP NUMBERS: (of each property involved)

Section: 107 Block: 12 Lot: 07 **Section:** Block: Lot:

Section: 107 Block: 12 Lot: 06 **Section:** Block: Lot:

PROPERTY OWNER(S): (If more than one owner, **attach additional pages**)

NAME: Salt City Enterprises, LLC

MAILING ADDRESS: 621 Hiawatha Blvd West, Syracuse, NY

ZIP: 13204 DAYTIME PHONE: 315-474-0108

HOME PHONE: E-MAIL: peterb@cnymail.com

REPRESENTATIVE: Attorney or Other contact: Peter Bonanno

(Complete only if a representative is involved with this application)

NAME: Same as owner

MAILING ADDRESS:

ZIP: TELEPHONE: E-MAIL

CURRENT LAND USES ON ALL INVOLVED PROPERTIES:

Mixed use, Open lot

CURRENT DESCRIPTION OF ALL STRUCTURES ON ALL INVOLVED PROPERTIES:

Reconstructed two story mixed use building, approximately 10,150 sq ft

DESCRIBE THE REASON FOR YOUR REQUEST and YOUR OVERALL PROJECT IN DETAIL:

Join adjacent properties for contiguous access for building access for maintenance

IS THIS RESUBDIVISION/LOT ALTERATION PART OF A LARGER OVERALL PROJECT?

☐ **YES** ☒ **NO**

***NOTE: IF THE PROPOSED USE DOES NOT COMPLY WITH APPLICABLE ZONING LAWS ADDITIONAL APPLICATIONS MAY BE NECESSARY.**

DECLARATION

I understand that false statements made herein are **punishable as a Class A Misdemeanor, pursuant to Section 210.45 of the Penal Law of the State of New York**. I declare that, subject to the penalties of perjury, any statements made on this application and any attachments are the truth and to the best of my knowledge are correct.

I also understand that any false statements and/or attachments presented knowingly in connection with this application will be considered null and void.

Leonard M Montreal 10/21/2019

Signature of CURRENT PROPERTY OWNER(s) (or owners' LEGAL representative) Date

Leonard M Montreal, Managing Member, Salt City Ent., LLC

PLEASE PRINT NAME of person(s) whose signature is above. If legal representative, also state their relationship to owner(s). Use additional pages if necessary.

REQUIRED SUBMITTALS

☐ **APPLICATION** – Must be **completely filled out** including tax map numbers, and current and proposed uses of property/properties and must be signed by the property owner(s) or legal representative(s).

☐ **SHORT ENVIRONMENTAL FORM** – Must be completely filled out (side one only) and signed.

☐ **MAPS – RESUBDIVISION/LOT ALTERATION MAPS** –

a. **7 COPIES** – Drawn by a licensed land surveyor on paper. If maps are larger than 11 x 17, then a reduced copy must also be submitted.

b. Must show existing and proposed lot lines along with addresses and new lot numbers (see attached example). Must also illustrate all existing and any proposed physical features on the property (i.e. driveways, walkways, retaining walls, fences, etc.)

c. Must also contain a location map for the subject property.

d. Please have your land surveyor contact the Onondaga County Health Department at 315-435-6600 prior to drawing your resubdivision/lot alteration map for map requirements.

***Please note that if referrals are necessary for this application, additional copies of all required materials will be requested.**

FOR STAFF USE ONLY

****

REFERRAL NEEDED

☐ ONONDAGA COUNTY PLANNING BOARD

☐ SYRACUSE LANDMARK PRESERVATION BOARD (This project is located within _____ Historic District; is listed individually in the National Register of Historic Places; is Eligible for inclusion in the National Register of Historic Places; or is architecturally significant).

☐ OTHER CITY/COUNTY/STATE AGENCY OR DEPARTMENT(S) _____

617.20
Appendix B
Short Environmental Assessment Form

Instructions for Completing

Part 1 - Project Information. The applicant or project sponsor is responsible for the completion of Part 1. Responses become part of the application for approval or funding, are subject to public review, and may be subject to further verification. Complete Part 1 based on information currently available. If additional research or investigation would be needed to fully respond to any item, please answer as thoroughly as possible based on current information.

Complete all items in Part 1. You may also provide any additional information which you believe will be needed by or useful to the lead agency; attach additional pages as necessary to supplement any item.

Part 1 - Project and Sponsor Information

Salt City Enterprises, LLC

Name of Action or Project:
Property re-subdivision merger

Project Location (describe, and attach a location map):
1014 North Geddes St, Syracuse, NY 13204 (43.058600, -76.170000)

Brief Description of Proposed Action:
Join a portion adjacent property for access for building maintenance access

Name of Applicant or Sponsor:	Telephone: 315-474-0108
Salt City Enterprises, LLC	E-Mail: peter@montrealcompany.com

Address:
621 Hiawatha Blvd West

City/PO:	State:	Zip Code:
Syracuse	NY	13204

	NO	YES
1. Does the proposed action only involve the legislative adoption of a plan, local law, ordinance, administrative rule, or regulation? If Yes, attach a narrative description of the intent of the proposed action and the environmental resources that may be affected in the municipality and proceed to Part 2. If no, continue to question 2.	☑	☐
2. Does the proposed action require a permit, approval or funding from any other governmental Agency? If Yes, list agency(s) name and permit or approval:	☑	☐

3.a. Total acreage of the site of the proposed action? .45 acres
b. Total acreage to be physically disturbed? .06 acres
c. Total acreage (project site and any contiguous properties) owned or controlled by the applicant or project sponsor? 5.02 acres

4. Check all land uses that occur on, adjoining and near the proposed action.
☐ Urban ☐ Rural (non-agriculture) ☐ Industrial ☑ Commercial ☐ Residential (suburban)
☐ Forest ☐ Agriculture ☐ Aquatic ☐ Other (specify): _____
☐ Parkland

	NO	YES	N/A
5. Is the proposed action,			
a. A permitted use under the zoning regulations?	☐	☑	☐
b. Consistent with the adopted comprehensive plan?	☐	☑	☐

	NO	YES
6. Is the proposed action consistent with the predominant character of the existing built or natural landscape?	☐	☑
7. Is the site of the proposed action located in, or does it adjoin, a state listed Critical Environmental Area? If Yes, identify: _____	☑	☐
8. a. Will the proposed action result in a substantial increase in traffic above present levels?	☑	☐
b. Are public transportation service(s) available at or near the site of the proposed action?	☑	☐
c. Are any pedestrian accommodations or bicycle routes available on or near site of the proposed action?	☐	☑
9. Does the proposed action meet or exceed the state energy code requirements? If the proposed action will exceed requirements, describe design features and technologies: _____	☐	☑
10. Will the proposed action connect to an existing public/private water supply? If No, describe method for providing potable water: _____	☐	☑
11. Will the proposed action connect to existing wastewater utilities? If No, describe method for providing wastewater treatment: _____	☐	☑
12. a. Does the site contain a structure that is listed on either the State or National Register of Historic Places?	☑	☐
b. Is the proposed action located in an archeological sensitive area?	☑	☐
13. a. Does any portion of the site of the proposed action, or lands adjoining the proposed action, contain wetlands or other waterbodies regulated by a federal, state or local agency?	☑	☐
b. Would the proposed action physically alter, or encroach into, any existing wetland or waterbody? If Yes, identify the wetland or waterbody and extent of alterations in square feet or acres: _____	☑	☐

14. Identify the typical habitat types that occur on, or are likely to be found on the project site. Check all that apply:
☐ Shoreline ☐ Forest ☐ Agricultural/grasslands ☐ Early mid-successional
☐ Wetland ☑ Urban ☐ Suburban

	NO	YES
15. Does the site of the proposed action contain any species of animal, or associated habitats, listed by the State or Federal government as threatened or endangered?	☑	☐
16. Is the project site located in the 100 year flood plain?	☑	☐
17. Will the proposed action create storm water discharge, either from point or non-point sources? If Yes, a. Will storm water discharges flow to adjacent properties? ☑ NO ☐ YES	☑	☐
b. Will storm water discharges be directed to established conveyance systems (runoff and storm drains)? If Yes, briefly describe: ☑ NO ☐ YES _____		

	NO	YES
18. Does the proposed action include construction or other activities that result in the impoundment of water or other liquids (e.g. retention pond, waste lagoon, dam)? If Yes, explain purpose and size:	✓	
19. Has the site of the proposed action or an adjoining property been the location of an active or closed solid waste management facility? If Yes, describe:	✓	
20. Has the site of the proposed action or an adjoining property been the subject of remediation (ongoing or completed) for hazardous waste? If Yes, describe:	✓	

I AFFIRM THAT THE INFORMATION PROVIDED ABOVE IS TRUE AND ACCURATE TO THE BEST OF MY KNOWLEDGE

Applicant/sponsor name: Leonard M Montreal, Salt City Enterprises, LLC Date: 10-21-19

Signature: Leonard M Montreal

Part 2 - Impact Assessment. The Lead Agency is responsible for the completion of Part 2. Answer all of the following questions in Part 2 using the information contained in Part 1 and other materials submitted by the project sponsor or otherwise available to the reviewer. When answering the questions the reviewer should be guided by the concept "Have my responses been reasonable considering the scale and context of the proposed action?"

	No, or small impact may occur	Moderate to large impact may occur
1. Will the proposed action create a material conflict with an adopted land use plan or zoning regulations?		
2. Will the proposed action result in a change in the use or intensity of use of land?		
3. Will the proposed action impair the character or quality of the existing community?		
4. Will the proposed action have an impact on the environmental characteristics that caused the establishment of a Critical Environmental Area (CEA)?		
5. Will the proposed action result in an adverse change in the existing level of traffic or affect existing infrastructure for mass transit, biking or walkway?		
6. Will the proposed action cause an increase in the use of energy and it fails to incorporate reasonably available energy conservation or renewable energy opportunities?		
7. Will the proposed action impact existing: a. public / private water supplies?		
b. public / private wastewater treatment utilities?		
8. Will the proposed action impair the character or quality of important historic, archaeological, architectural or aesthetic resources?		
9. Will the proposed action result in an adverse change to natural resources (e.g., wetlands, waterbodies, groundwater, air quality, flora and fauna)?		

	No, or small impact may occur	Moderate to large impact may occur
10. Will the proposed action result in an increase in the potential for erosion, flooding or drainage problems?	☐	☐
11. Will the proposed action create a hazard to environmental resources or human health?	☐	☐

Part 3 - Determination of significance. The Lead Agency is responsible for the completion of Part 3. For every question in Part 2 that was answered "moderate to large impact may occur", or if there is a need to explain why a particular element of the proposed action may or will not result in a significant adverse environmental impact, please complete Part 3. Part 3 should, in sufficient detail, identify the impact, including any measures or design elements that have been included by the project sponsor to avoid or reduce impacts. Part 3 should also explain how the lead agency determined that the impact may or will not be significant. Each potential impact should be assessed considering its setting, probability of occurring, duration, irreversibility, geographic scope and magnitude. Also consider the potential for short-term, long-term and cumulative impacts.

☐ Check this box if you have determined, based on the information and analysis above, and any supporting documentation, that the proposed action may result in one or more potentially large or significant adverse impacts and an environmental impact statement is required.

☐ Check this box if you have determined, based on the information and analysis above, and any supporting documentation, that the proposed action will not result in any significant adverse environmental impacts.

Name of Lead Agency	Date
Print or Type Name of Responsible Officer in Lead Agency	Title of Responsible Officer
Signature of Responsible Officer in Lead Agency	Signature of Preparer (if different from Responsible Officer)

PRINT

VICINITY PLAN
NOT TO SCALE

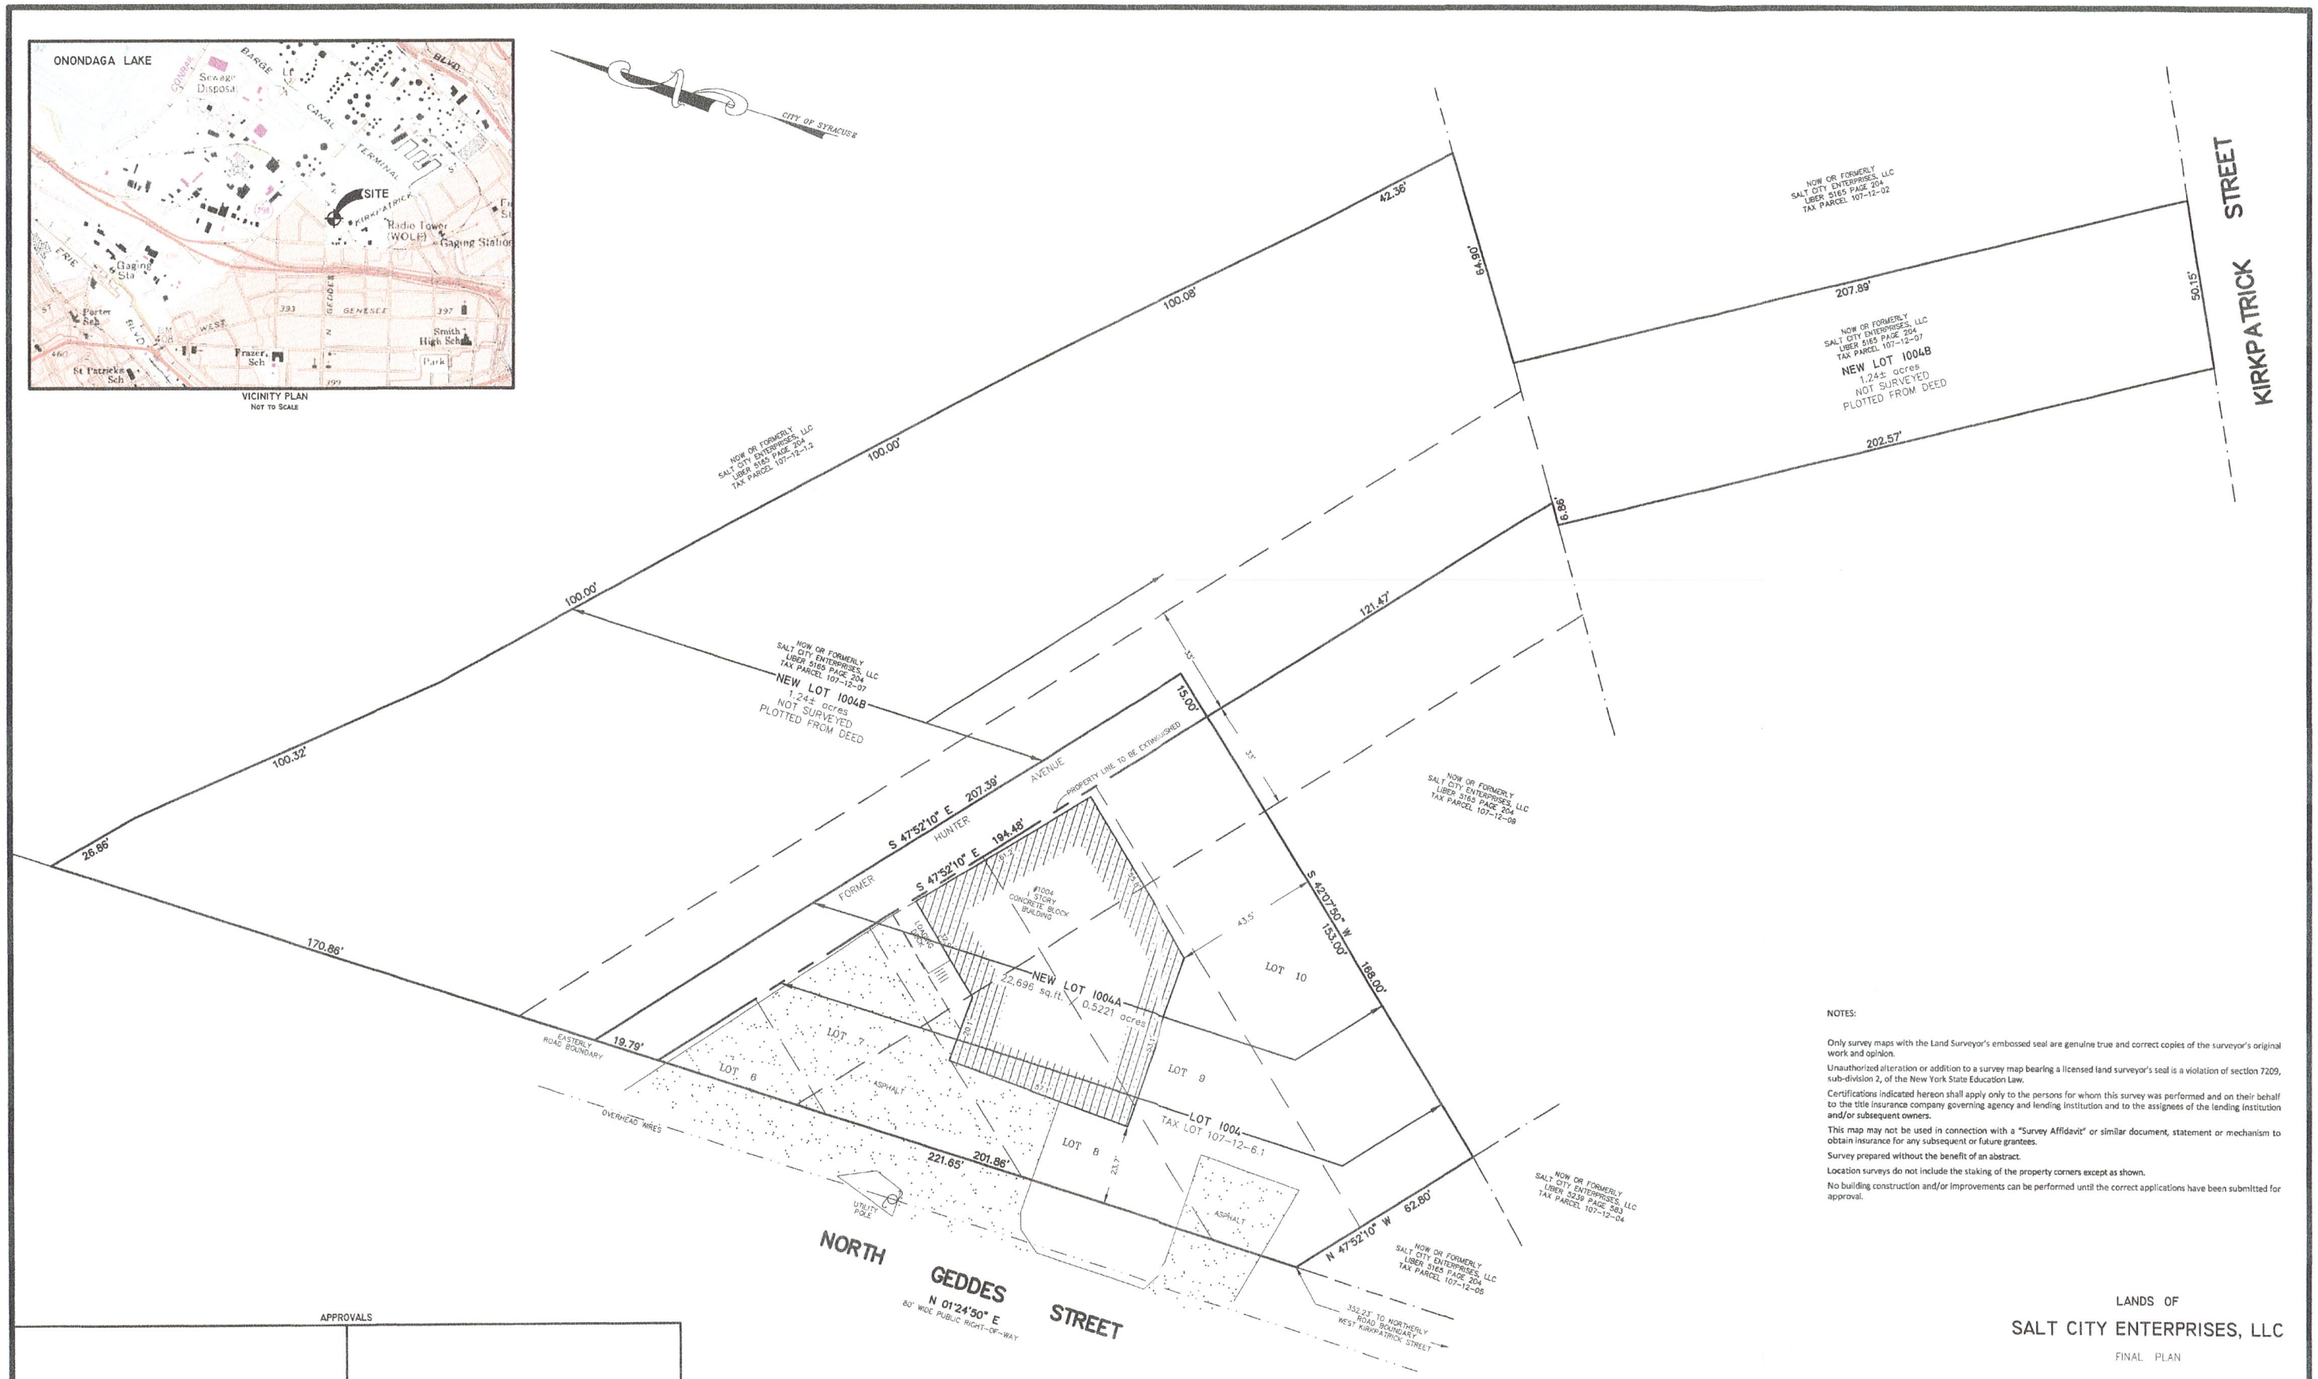

NOTES:

Only survey maps with the Land Surveyor's embossed seal are genuine true and correct copies of the surveyor's original work and opinion.

Unauthorized alteration or addition to a survey map bearing a licensed land surveyor's seal is a violation of section 7209, sub-division 2, of the New York State Education Law.

Certifications indicated hereon shall apply only to the persons for whom this survey was performed and on their behalf to the title insurance company governing agency and lending institution and to the assignees of the lending institution and/or subsequent owners.

This map may not be used in connection with a "Survey Affidavit" or similar document, statement or mechanism to obtain insurance for any subsequent or future grantees.

Survey prepared without the benefit of an abstract.

Location surveys do not include the staking of the property corners except as shown.

No building construction and/or improvements can be performed until the correct applications have been submitted for approval.

LANDS OF

SALT CITY ENTERPRISES, LLC

FINAL PLAN

APPROVALS

OWNER

373 VENCER STREET
SUITE 103
SYRACUSE, NEW YORK 13204

No.	DATE	DESCRIPTION	BY
1	10-09-19	CITY COMMENTS	KRH

LEHR
LAND SURVEYORS
01048A
116 SALINA STREET— SUITE 8
LIVERPOOL, NEW YORK 13088
315-451-3333
lehrsurveyors@aol.com

I HEREBY CERTIFY THAT THIS IS AN ACCURATE MAP MADE FROM AN ACTUAL SURVEY.

LICENSED LAND SURVEYOR
DOUGLAS R. LEHR NYSLS 49223

RESUBDIVISION ON LOT No.10 AND PART OF LOTS No.6, 7, 8 AND 9 BLOCK 915 OF THE CAPE COD TRACT, FILED APRIL 22, 1898, MAP #887 AND A PORTION OF HUNTER AVENUE INTO NEW LOTS #1004A & 1004B

KNOWN AS No.1004 NORTH GEDDES STREET, CITY OF SYRACUSE, COUNTY OF ONONDAGA, NEW YORK

FIELD DATE: 06 AUG 2019 | MAP DATE: 15 AUG 2019 | SCALE: 1"=20' | DRAWN BY: WJH

REVISIONS: | DRAWING No. 19-G-153 *01*